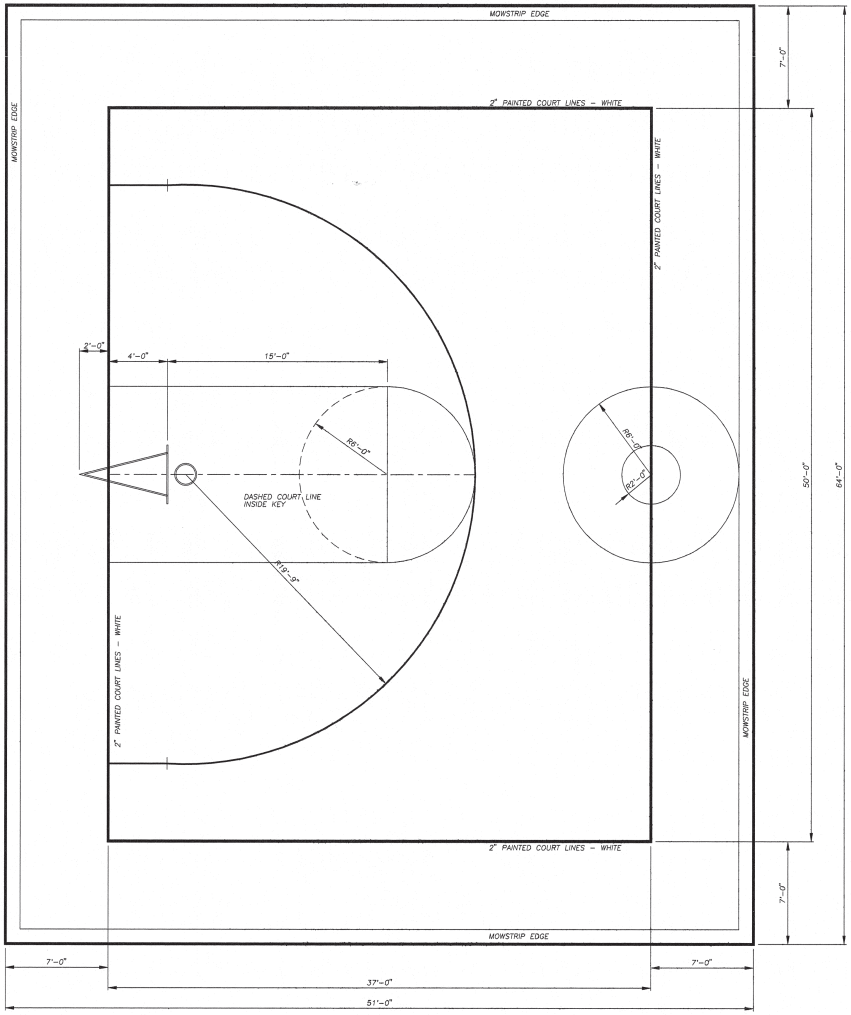

BASKETBALL (HALF COURT) PLAN

SCALE: 1/4"=1'-0"

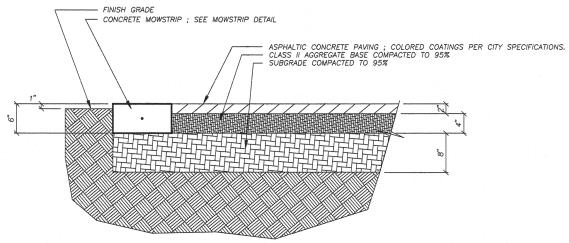

BASKETBALL (HALF COURT) PAVING DETAIL

SCALE: NOT TO SCALE

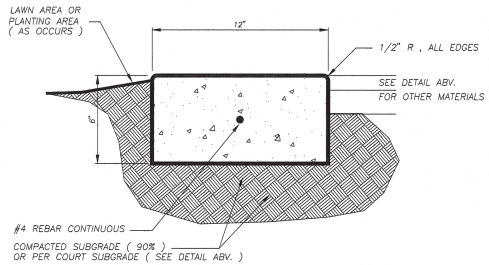

NOTES :

1. PROVIDE WEAKENED PLANE JOINTS ONE INCH DEEP @ 10' O/C.
2. PROVIDE 1– 1/2" SCORE JOINTS @ 12' INTERVALS AND WHERE WALK JOINS ANOTHER.
3. USE CLASS B CONCRETE.
4. BROOM FINISHED UNLESS OTHERWISE SPECIFIED.

CONCRETE MOWSTRIP

SCALE: NOT TO SCALE

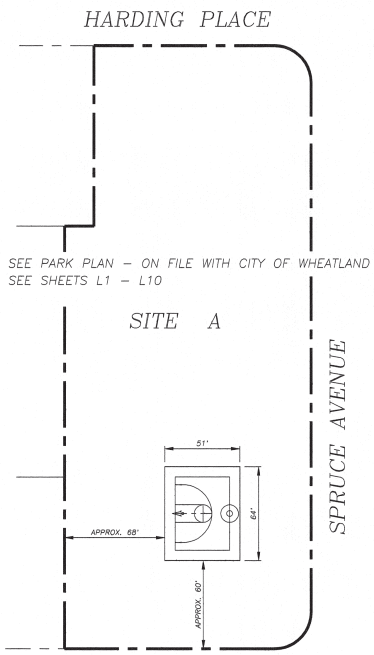

SCHEMATIC SITE PLAN

SCALE: 1"=40' (APPROX.)

RELATED SITE REFERENCES : PARK PLACE PARK

SHEET # L–2	GRADING PLAN
SHEET # L–3	EXISTING LAYOUT PLAN
SHEET # L–4	EXISTING IRRIGATION PLAN
SHEET # L–6	PLANTING PLAN
SHEET # L–1 THRU L–10	10 of 10 SET

REVISIONS

CITY OF WHEATLAND

HALF COURT BASKETBALL – PARK PLACE PARK

McDEVITT DRIVE / SPRUCE AVE. / HARDING PLACE

SITE A

SITE PLAN
COURT LAYOUT
DETAILS

DATE: 6/5/09

DRAWN:

SCALE: AS NOTED

JOB# HALF COURT 3

SHEET: 1

OF SHEETS